Stafford Co. Department of Public Works

VDOT Project: 0652-089-R23, C-501

Truslow Road (Route 652) Realignment and Safety Improvement

April 9, 2014 Scale: 0 25' 50'

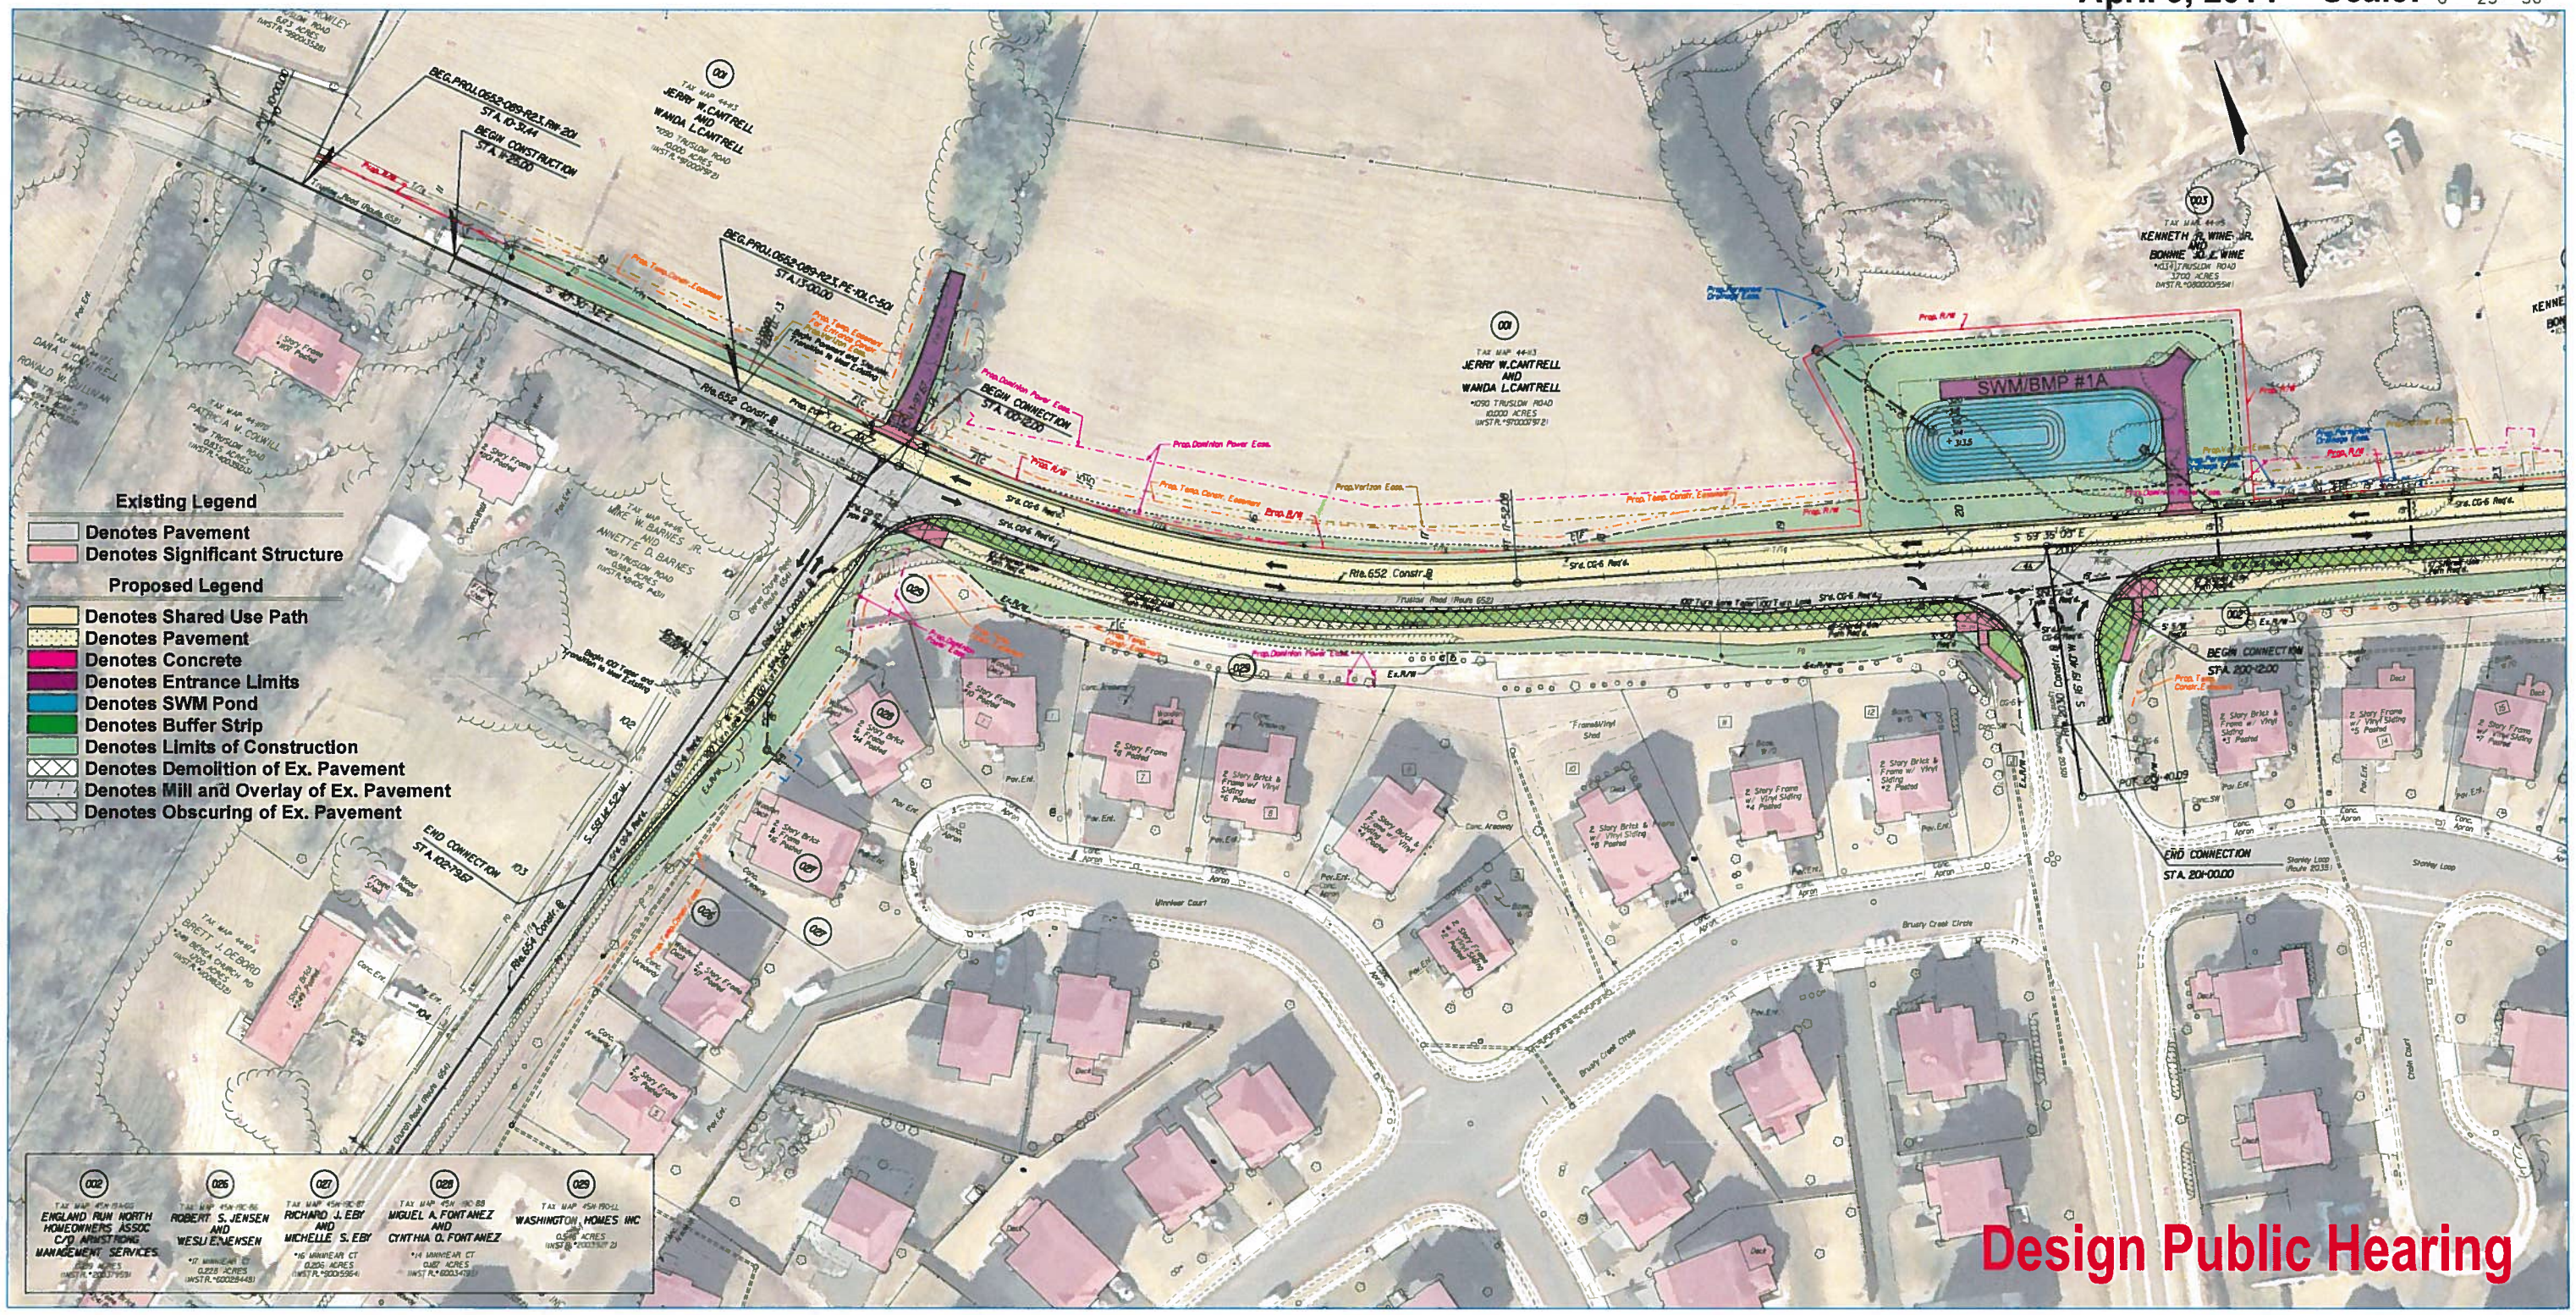

Design Public Hearing

Stafford Co. Department of Public Works

VDOT Project: 0652-089-R23, C-501

Truslow Road (Route 652) Realignment and Safety Improvement

April 9, 2014 Scale: 0 25' 50'

BranchHighways

rda

Stafford Co.
Department of
Public Works

VDOT Project: 0652-089-R23, C-501

Truslow Road (Route 652) Realignment and Safety Improvement

April 9, 2014 Scale: 0 25' 50'

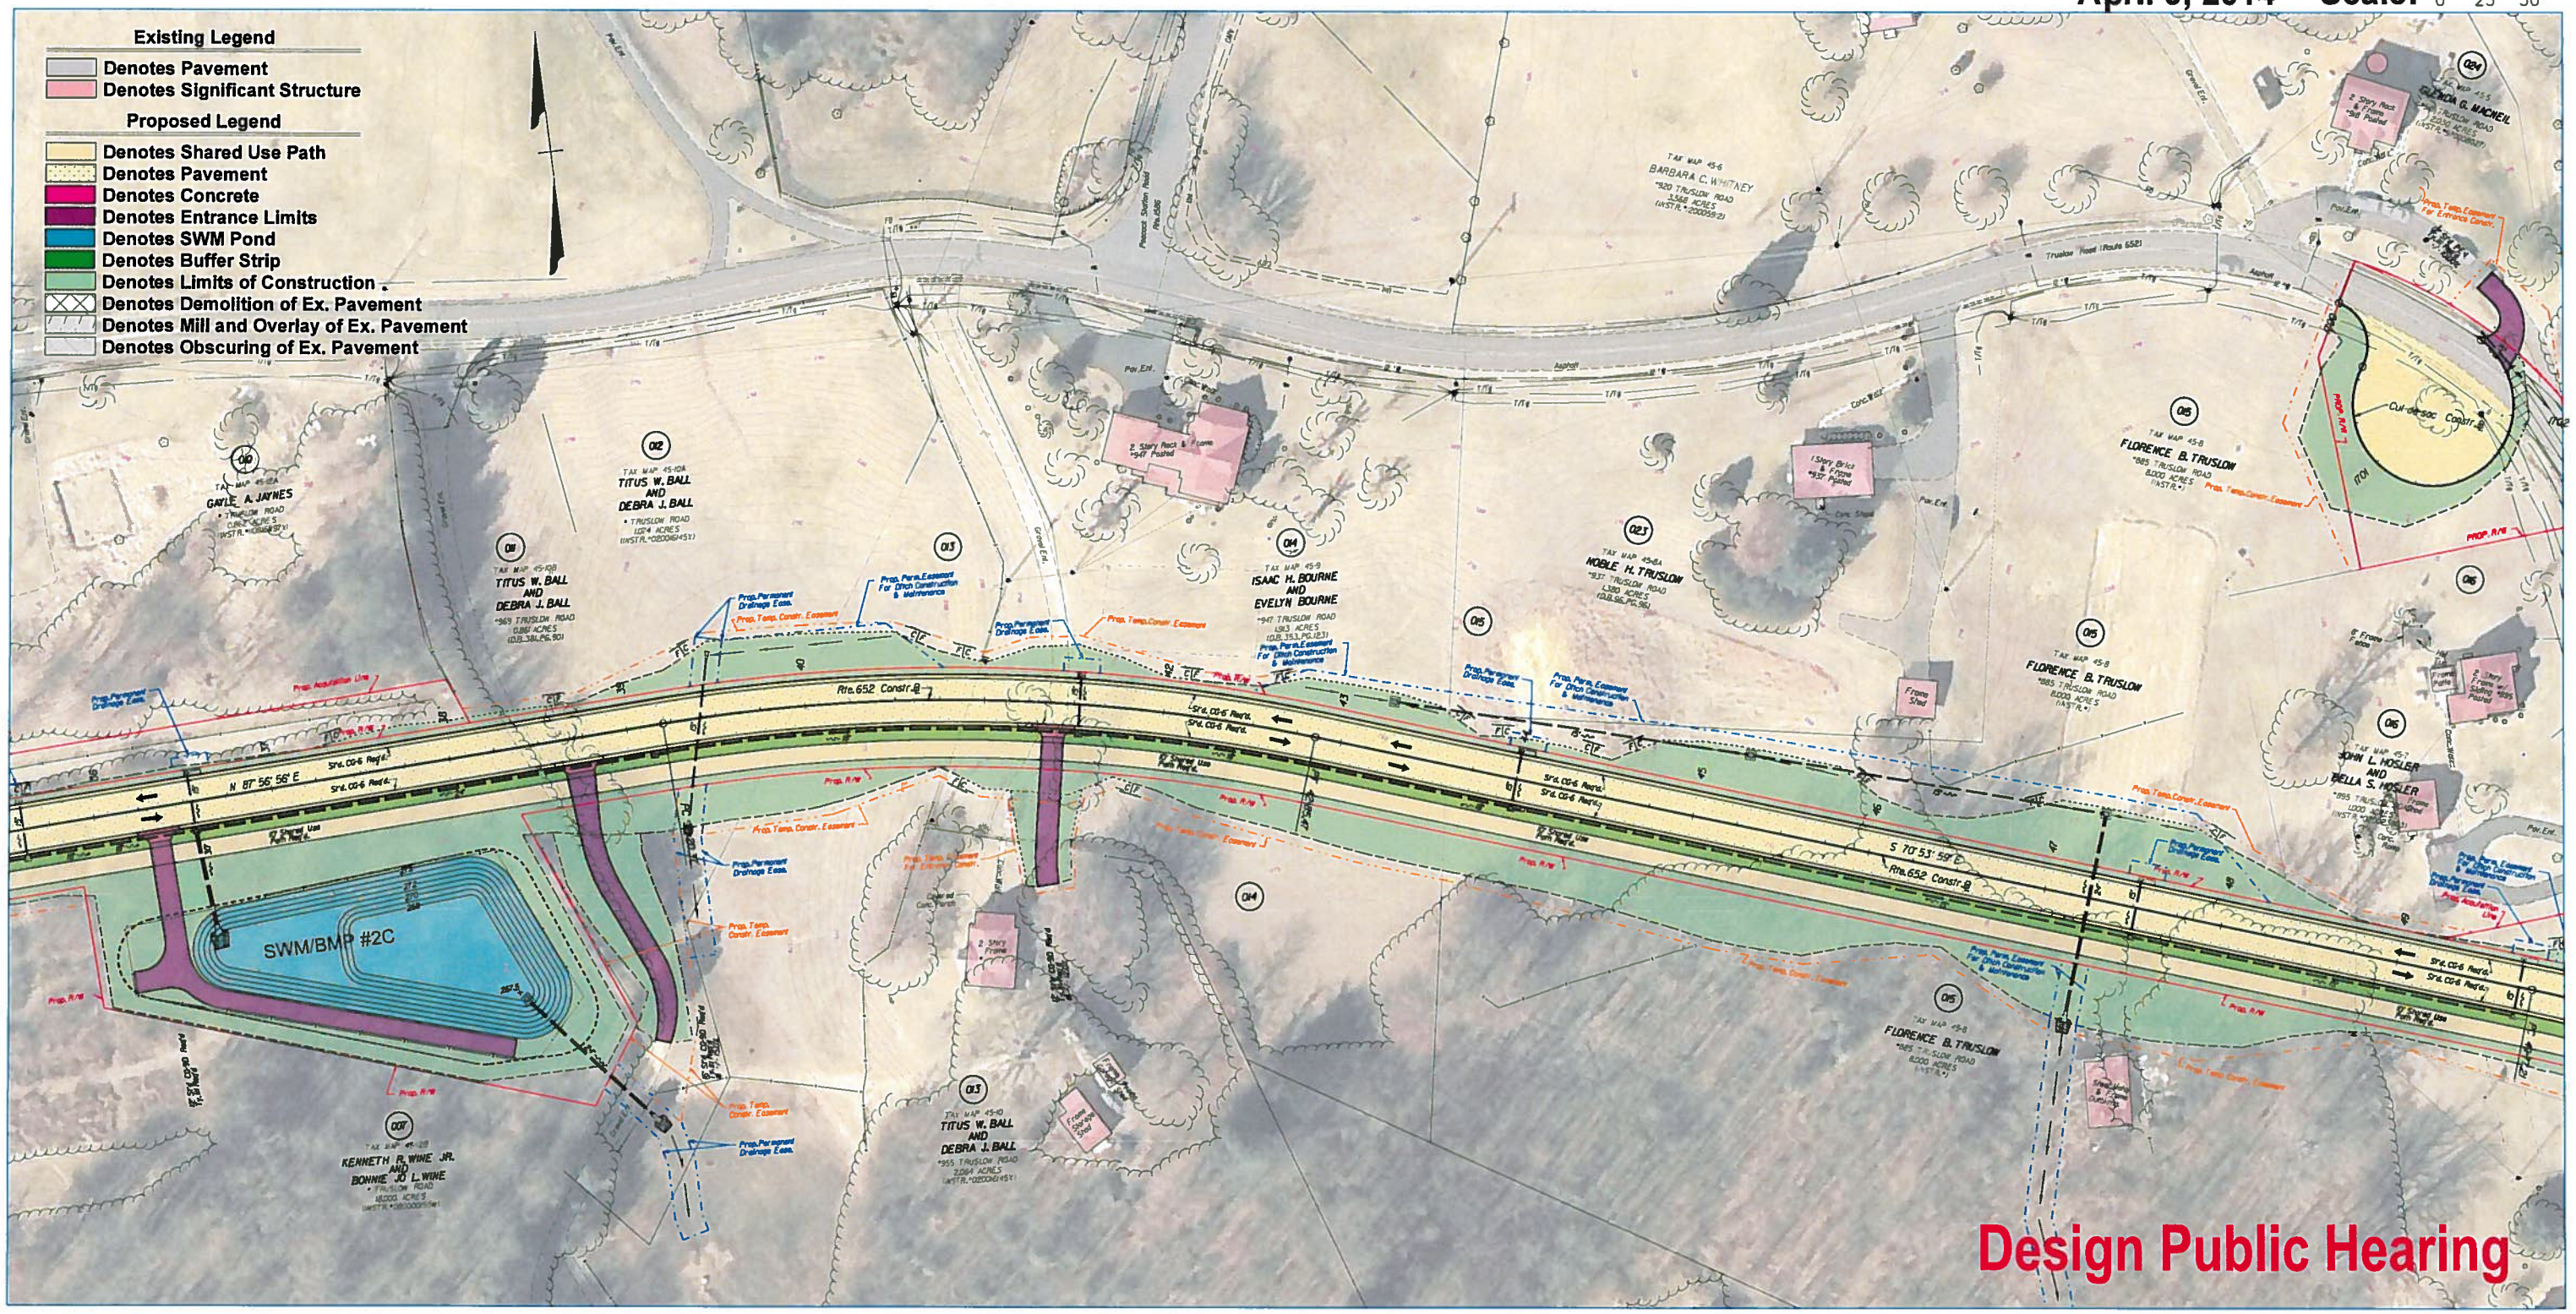

BranchHighways

rda

Stafford Co.
Department of
Public Works

VDOT Project: 0652-089-R23, C-501

Truslow Road (Route 652) Realignment and Safety Improvement
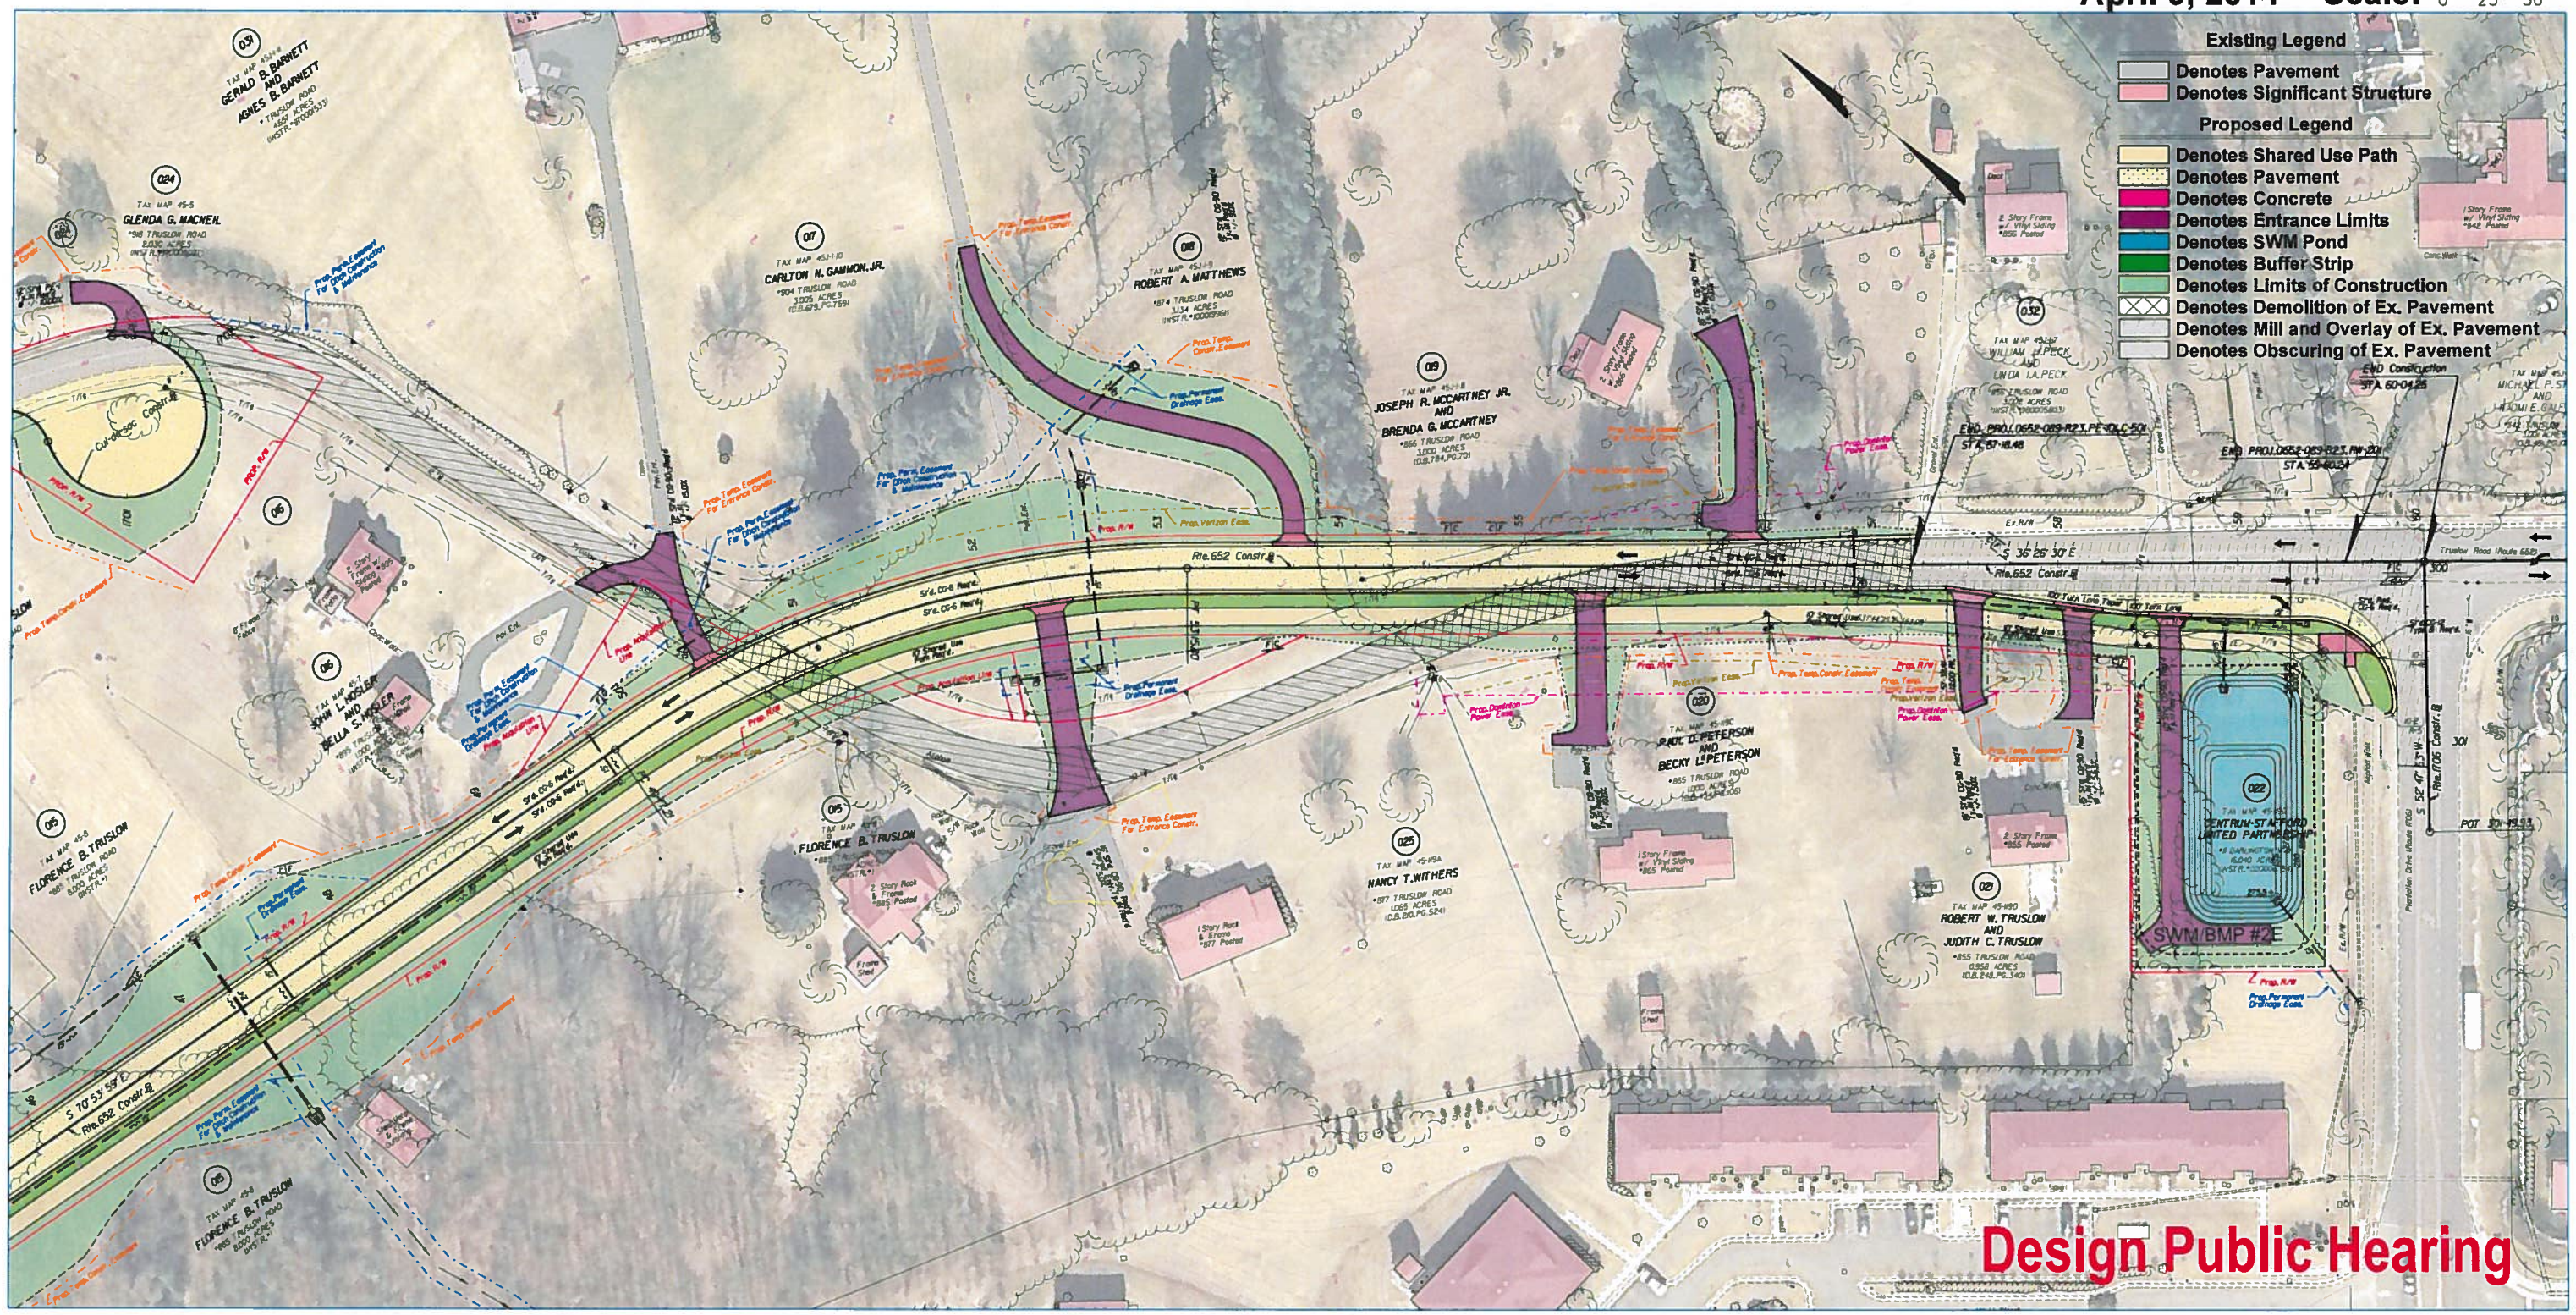
April 9, 2014 Scale: 0 25' 50'